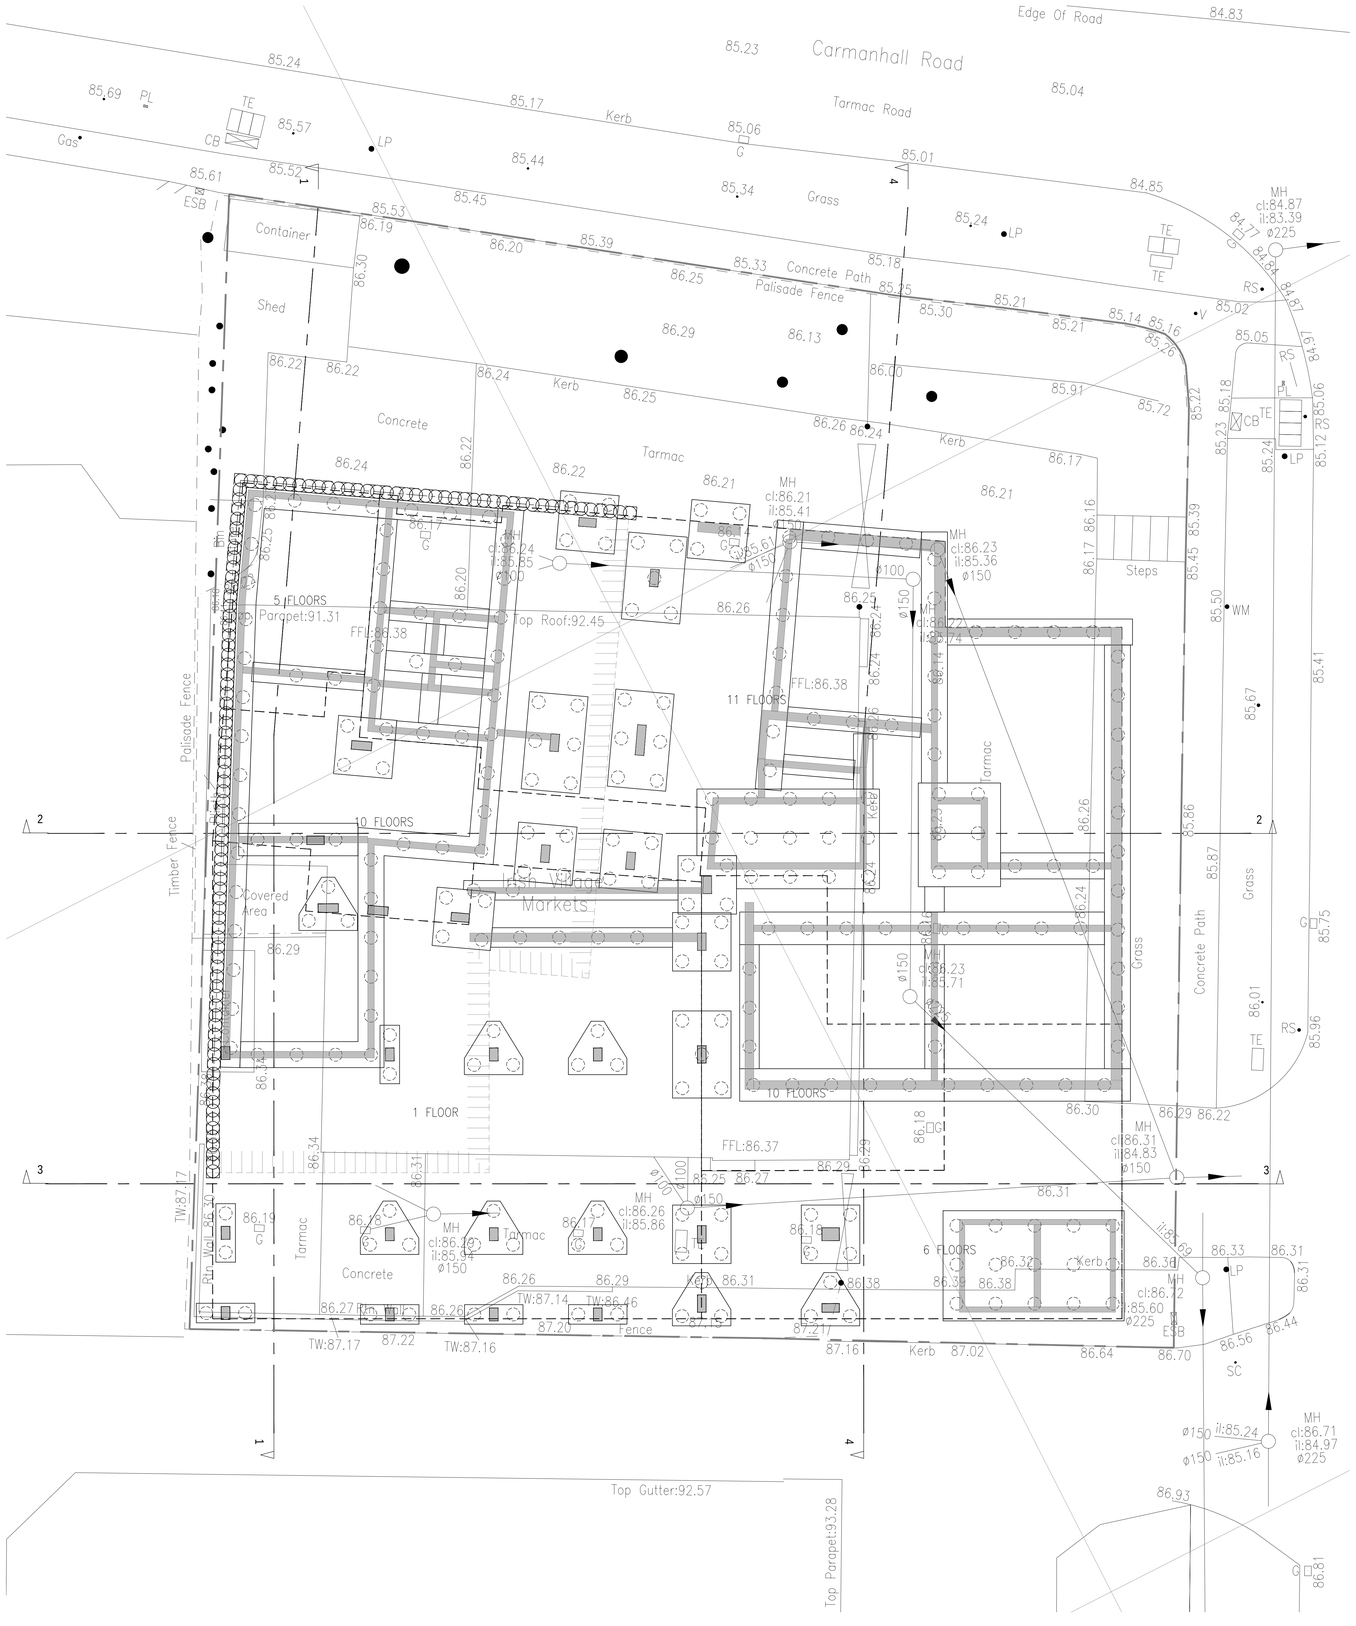

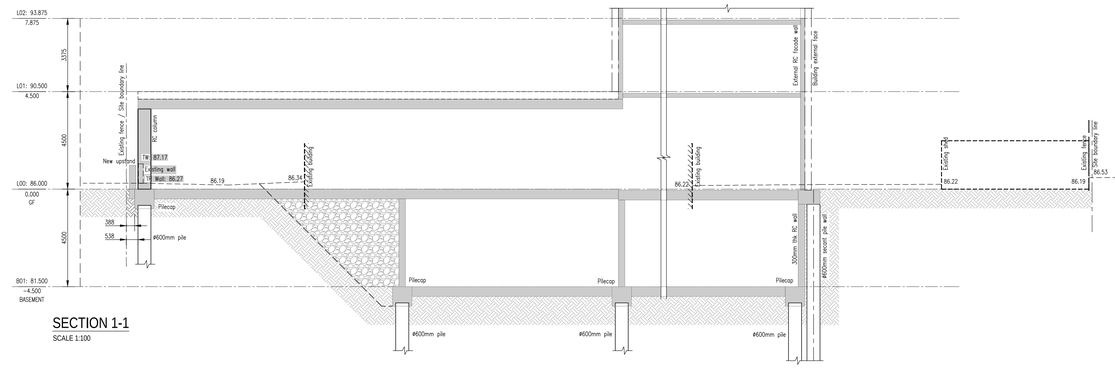

SECTION 1-1
SCALE 1:100

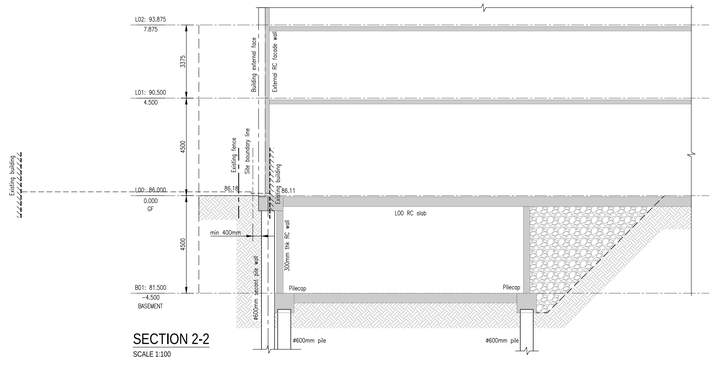

SECTION 2-2
SCALE 1:100

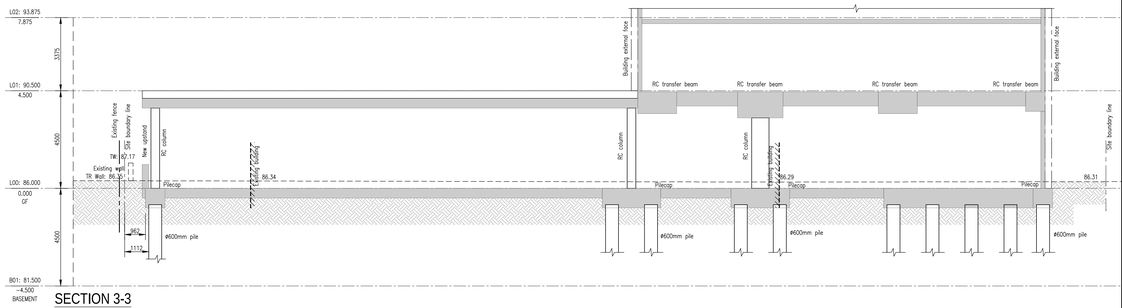

SECTION 3-3
SCALE 1:100

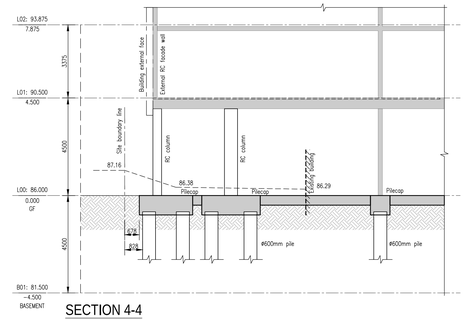

SECTION 4-4
SCALE 1:100

LEGEND:
SITE BOUNDARY LINE

Q004

PLANNING DRAWING.
NOT FOR CONSTRUCTION.
ALL LEVELS GIVEN ARE
RELATIVE TO ORDNANCE DATUM.
THIS DRAWING HAS BEEN ISSUED FOR INFORMATION PURPOSES ONLY AND MUST NOT BE USED FOR CONSTRUCTION UNDER ANY CIRCUMSTANCES

NOTES
1. For setting out refer to Architect's drawings.
2. This drawing to be read in conjunction with all other Architectural and Engineering drawings and all other relevant drawings and Specifications.
3. DO NOT SCALE THIS DRAWING. Use figured dimensions only.
4. No part of this document may be reproduced or transmitted in any form or stored in any retrieval system of any nature without the written permission as copyright holder except as agreed for use on the project for which the document was originally issued.
5. Ordnance Survey Ireland Licence Number EN 0074022

Rev. No.	Date	REVISION NOTE	Drn. By	Chkd. By
P1	04.11.2021	ISSUED FOR PLANNING	GS	MMcE
P2	14.03.2022	ARCHITECTS LAYOUT REVISED	IK	FOB

Client	Ravensbrook Limited
Project	Proposed Residential Development Raven's Rock Rd, Sandyford, Dublin
Title	Foundations Layout & Sections
Dwg. No.	RR-CSC-XX-XX-DR-C-0014
Date	Nov 2021
Drn by	GS
Chkd by	MMcE
Apvd by	MMcE
Scale	As Shown @ A0
Revision	P2

CS Consulting Group
DUBLIN | LONDON | LIMERICK
Head Office
19-22 Dame Street, Dublin 2.
T: +353 (0)1 5480863
e: info@cscnsulting.ie
w: www.cscnsulting.ie

RIAI Certified

Quality	I.S. EN ISO 9001:2008
Environment	I.S. EN ISO 14001:2004
Energy	I.S. EN ISO 50001:2011
Health & Safety	OHSAS 18001:2007